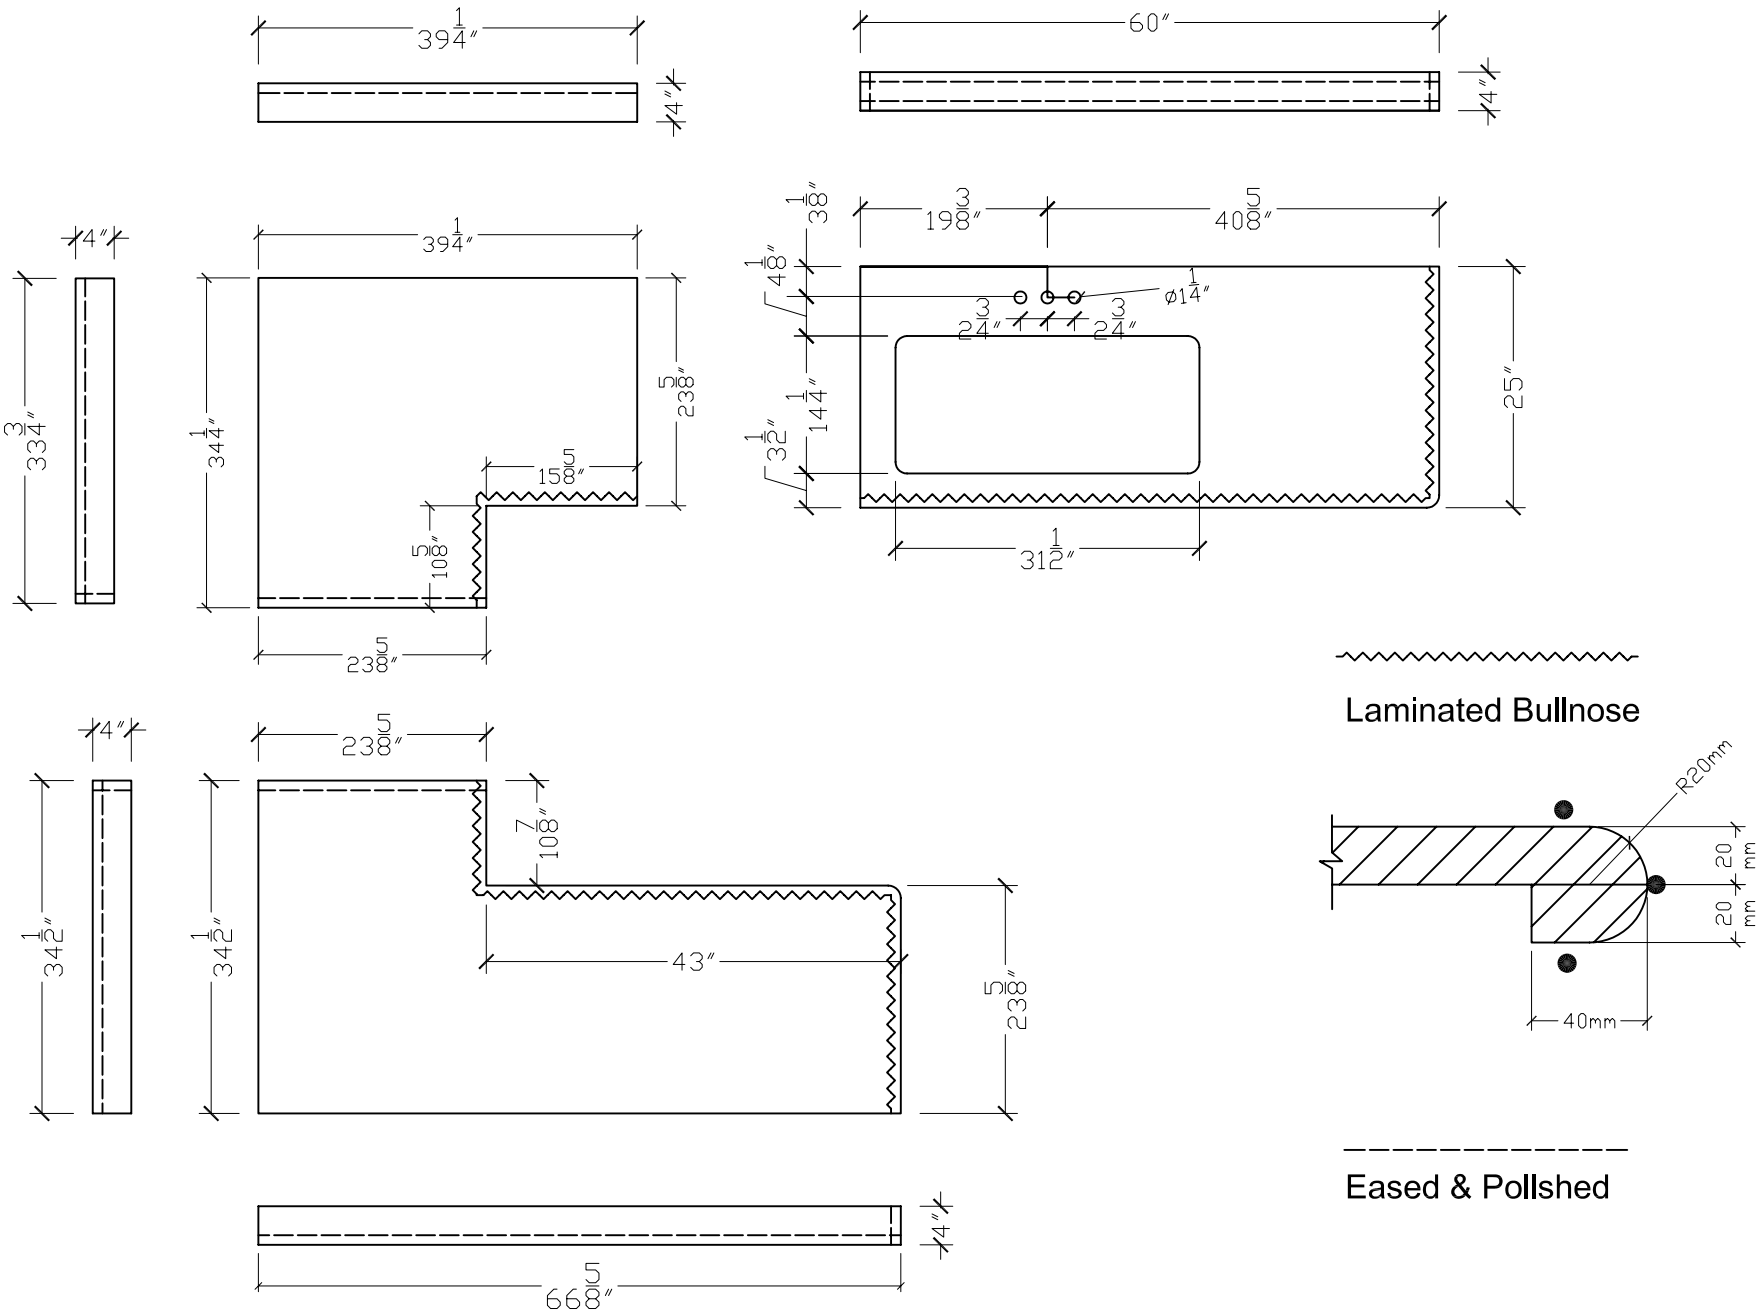

Remarks: materials.size.quantities are accordins to requinement.

宗艺石材 ZONGYI STONE	Client	Profect	Style	Material	QTY	Rev.Date	SCALE	Drafter	DWG#
		Vanity Top					Do Not SCALE		